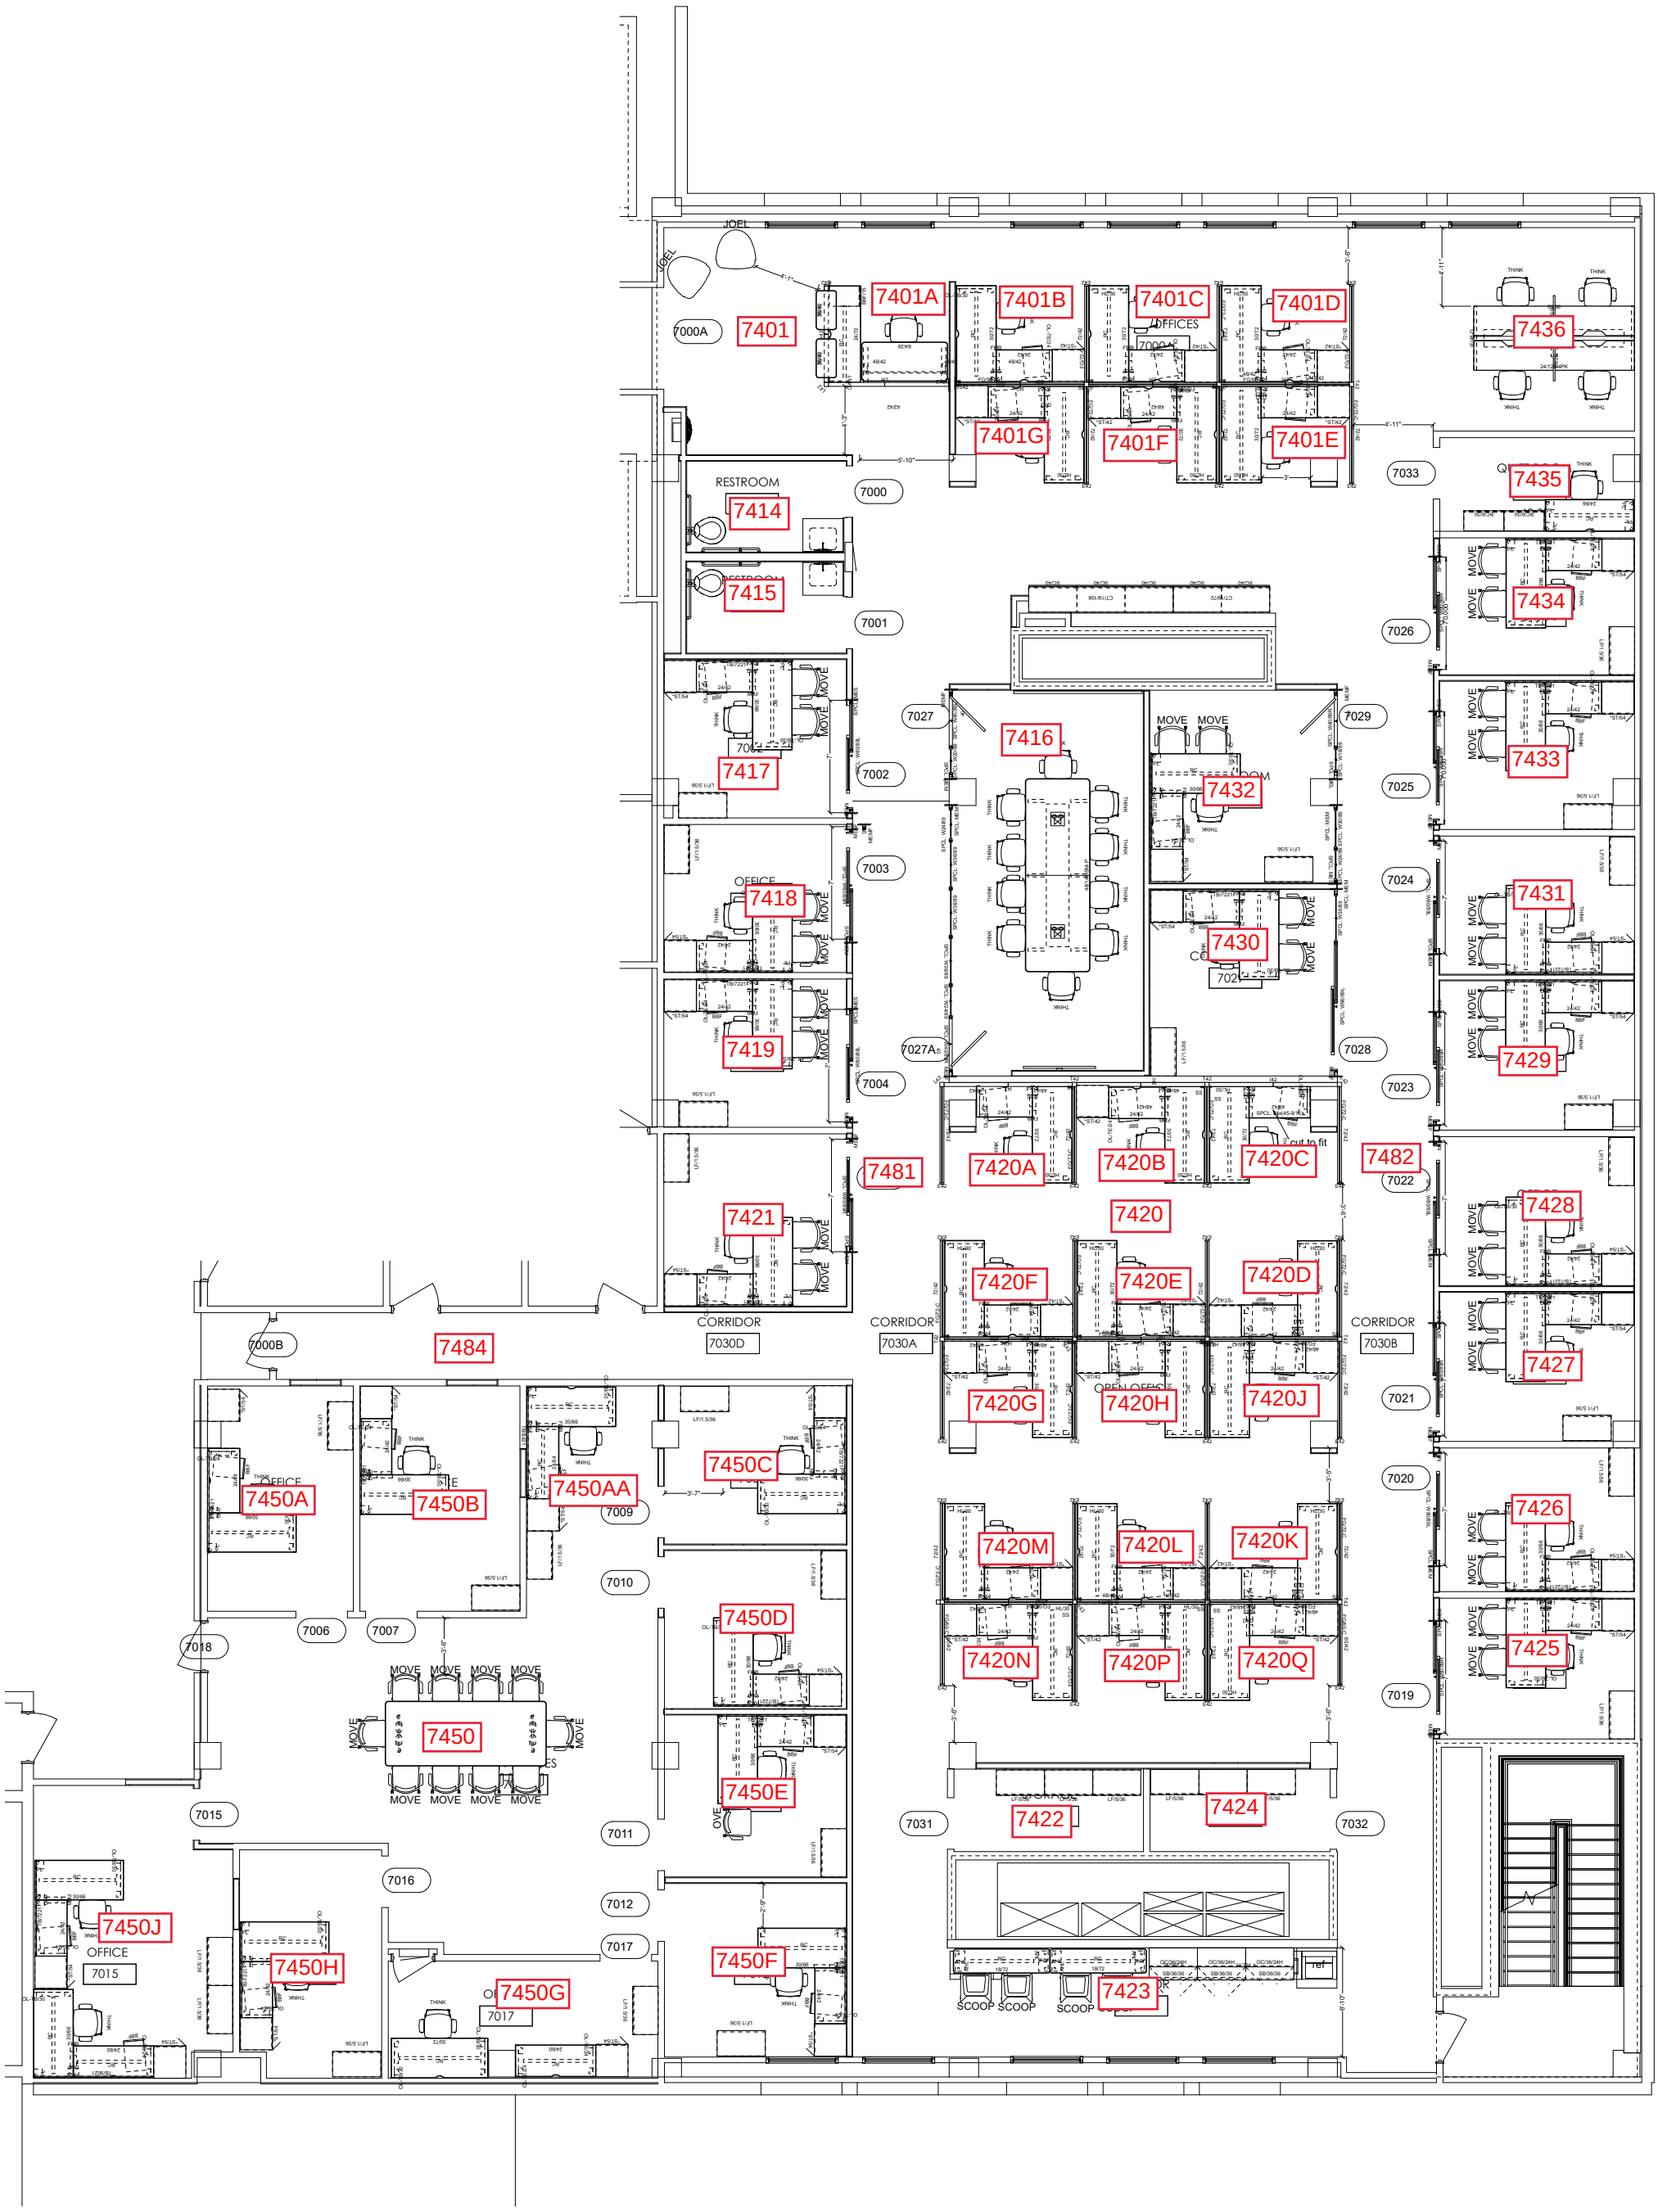

UA OPC - 7TH FLOOR

PROPOSED FURNITURE PLAN

PLAN VIEW - 1/4" = 1'-0"

ATMOSPHERE
COMMERCIAL INTERIORS

SALES: SHELLEY | DESIGN: LARISSA

12/26/2017

k:\Design\Client Files\U\U of A\Tucson\COLLEGE OF MEDICINE\OPC\UA OPC\CET\UA OPC FINAL DWGS.cmdrw